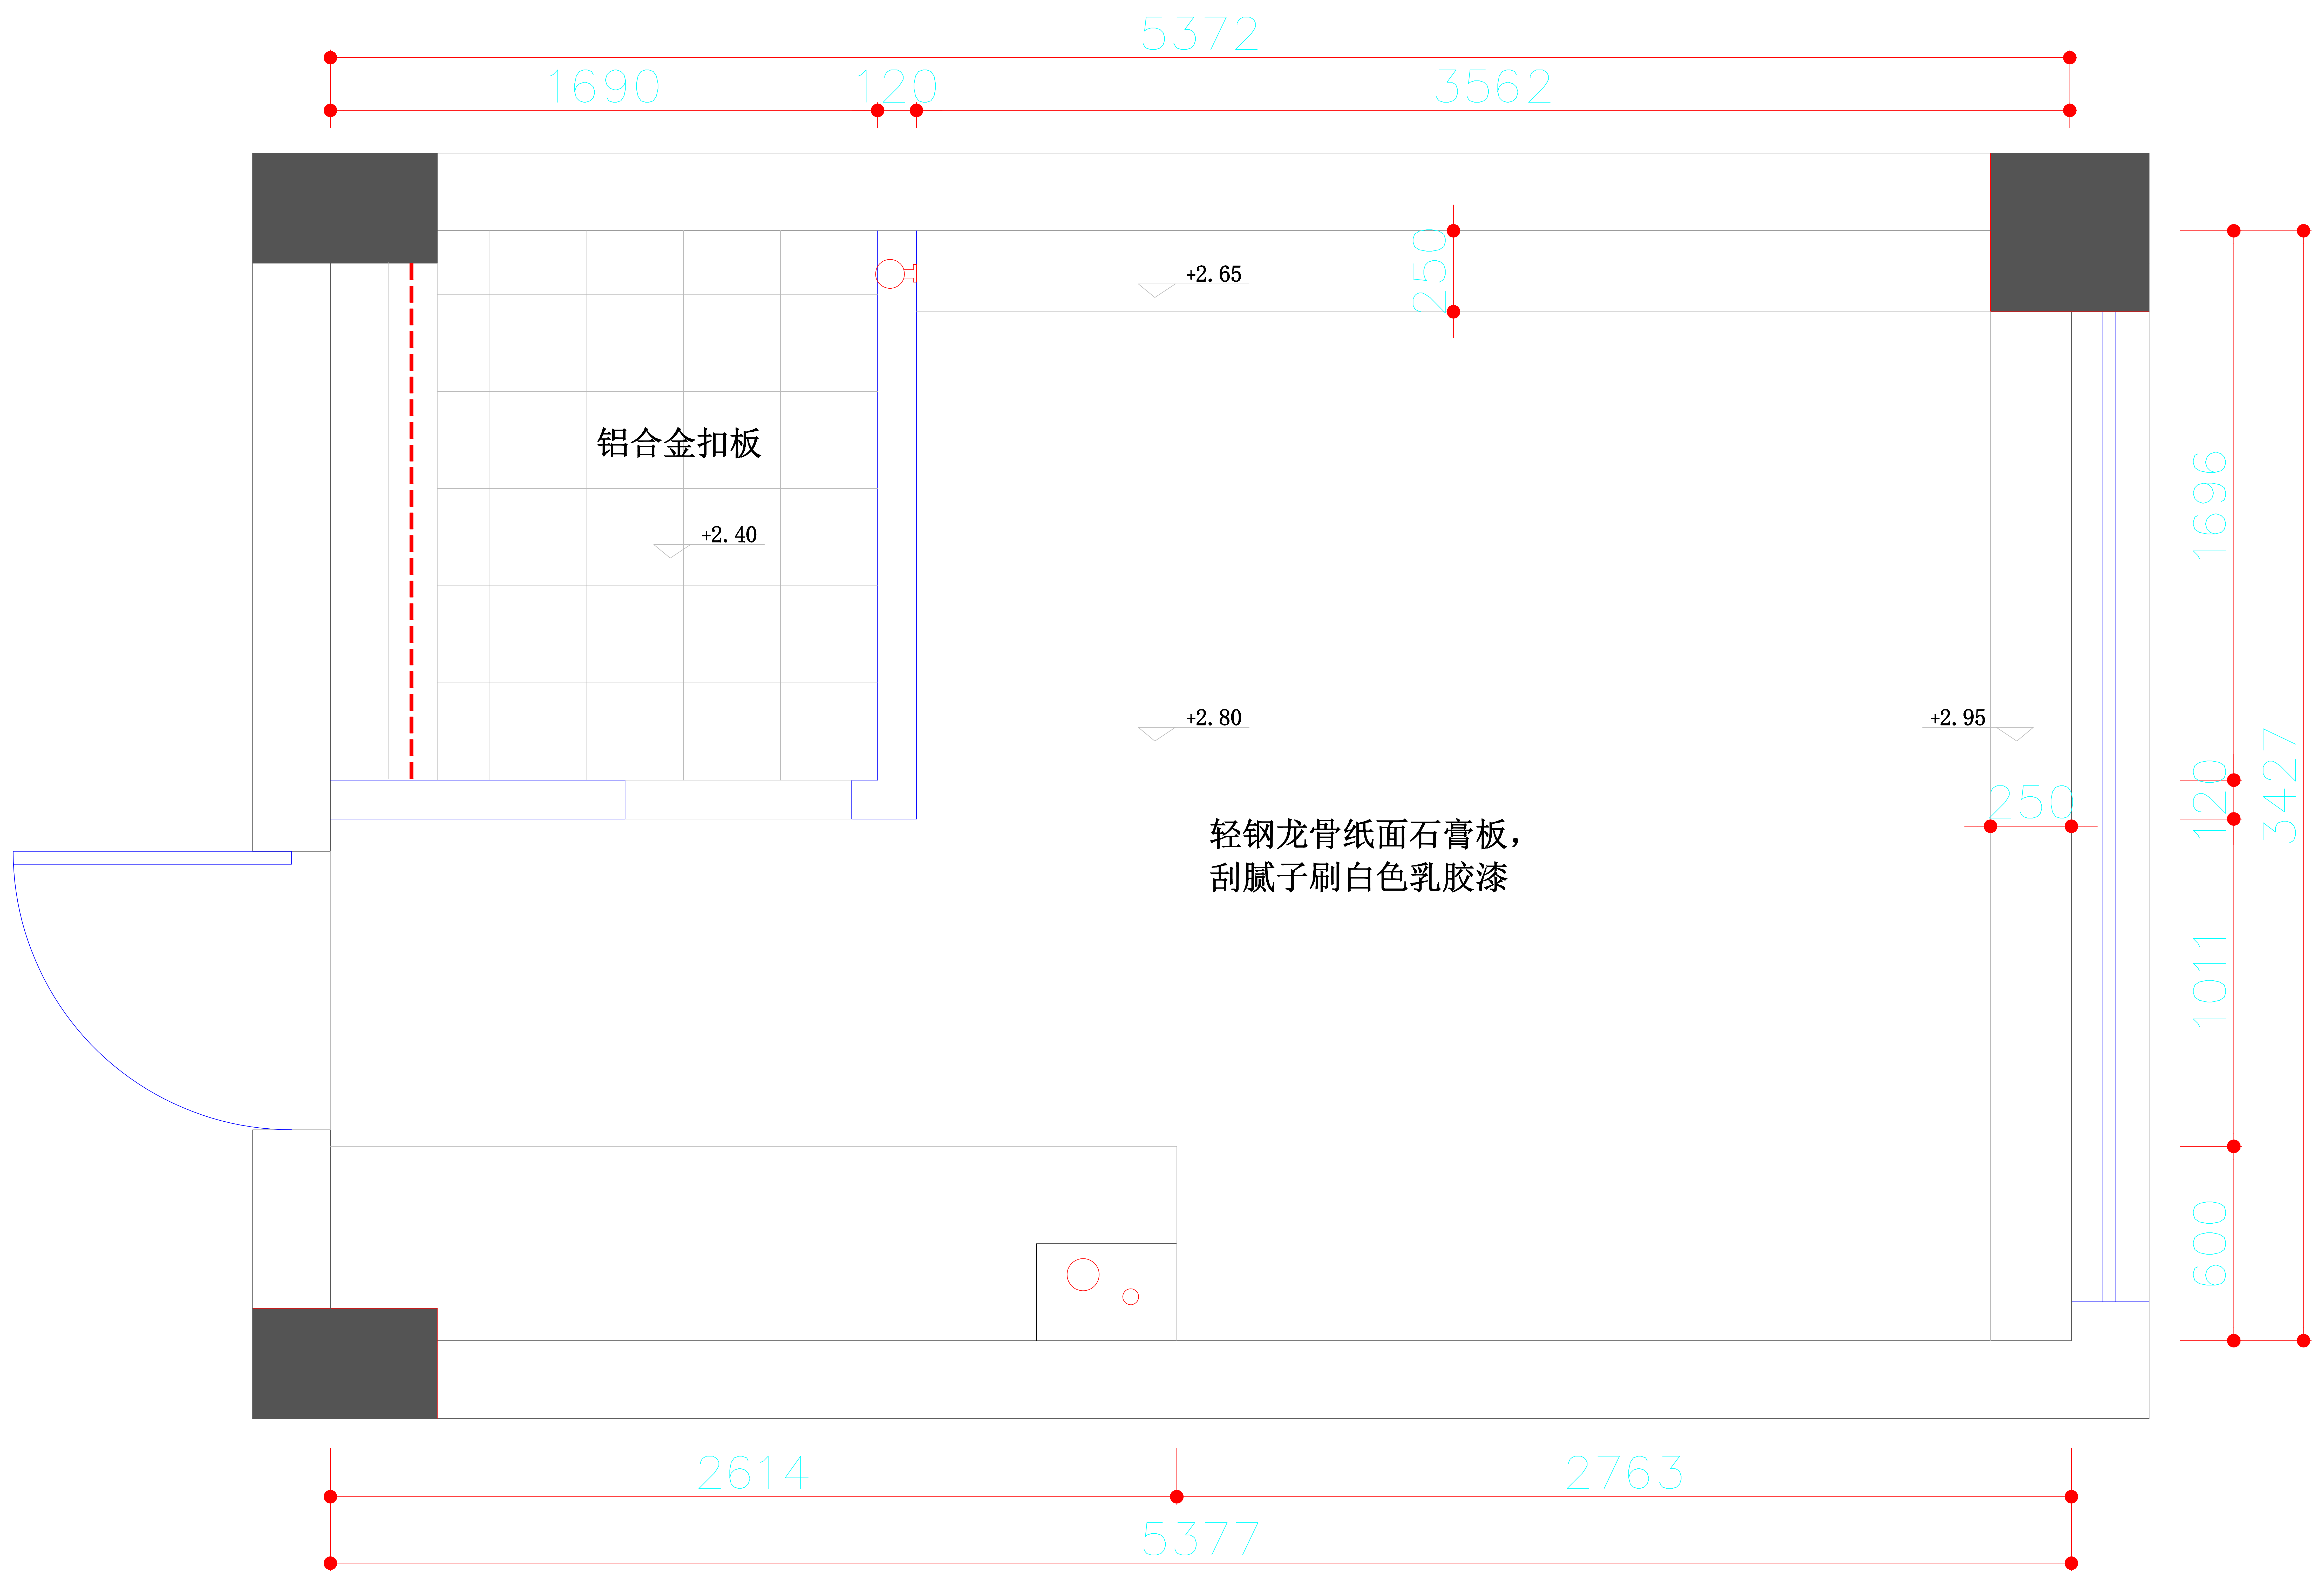

General notes:

ALL DESIGNS ARE THE SOLE PRDPERTY OF ZUOBIAO DECORATE DESIGN ENGINEERING CO. LTD. BE USED WITHOUT WRITTEN PERMISSION
DO NOT SCALE DRAWING FIGURED DIMENONS ARE TO BE FDLLOWED ALL MEASUREMENTS MUST BE CHECKED ON SITE BY THE CONT RACTOR ANY DISCREPANCIES SHOULD BE REPORTED TO THE ARCHITECT OR DESIGNER

注 明：

此设计图则之版权归坐标装饰设计工程有限公司所有,
非得建筑师或设计师之书面批准,
不得随意将任何部分翻印.
切勿以比例量度此图,一切依图内数字所示为准,
承建人必须在工场核对图内所示数字之准则,
如发现有任何矛盾处,应立即通知建筑师或设计师.

设计单位

坐标装饰

深圳市坐标建筑装饰工程有限公司
SHENZHEN COORDINATE DECORATION ENGINEERING CO.,LTD
地址：深圳市福田区景田西路赛格景苑三楼
Tel:(86)755-83838585 Fax:(86)755-83838585

建筑装饰 装修设计与 施工资质	一级
建筑幕墙 设计与 施工资质	二级
ISO 9001 ISO 14001 GB/T28001	认证单位

Do not scale from this drawing. Check all dimensions on site
图上比例、尺寸仅作参考，以现场实际尺寸为准。

Rev:
版次：

By 修改	dd.mm.yy 日期	Chkd 审核

Construction unit:
建设单位：：
深圳市福利彩票发行中心

Project:
项目：
值班室修缮工程

Title:
图名：
天面布置图

Masenaster: 主持设计：	Check: 审核：
Design: 设计：	Checked: 校对：
Date: 日期： 2018. 03	Drawn By: 制图：
Scale: 比例：	

Project Ref: 工程号：	Drawing No: 图号：	Revision: 版次：
	05	